


Wick Park Play Area

Wick Park Parish Council

13 New pieces of play equipment

55 Capacity of users

1-13 Play for all ages and abilities

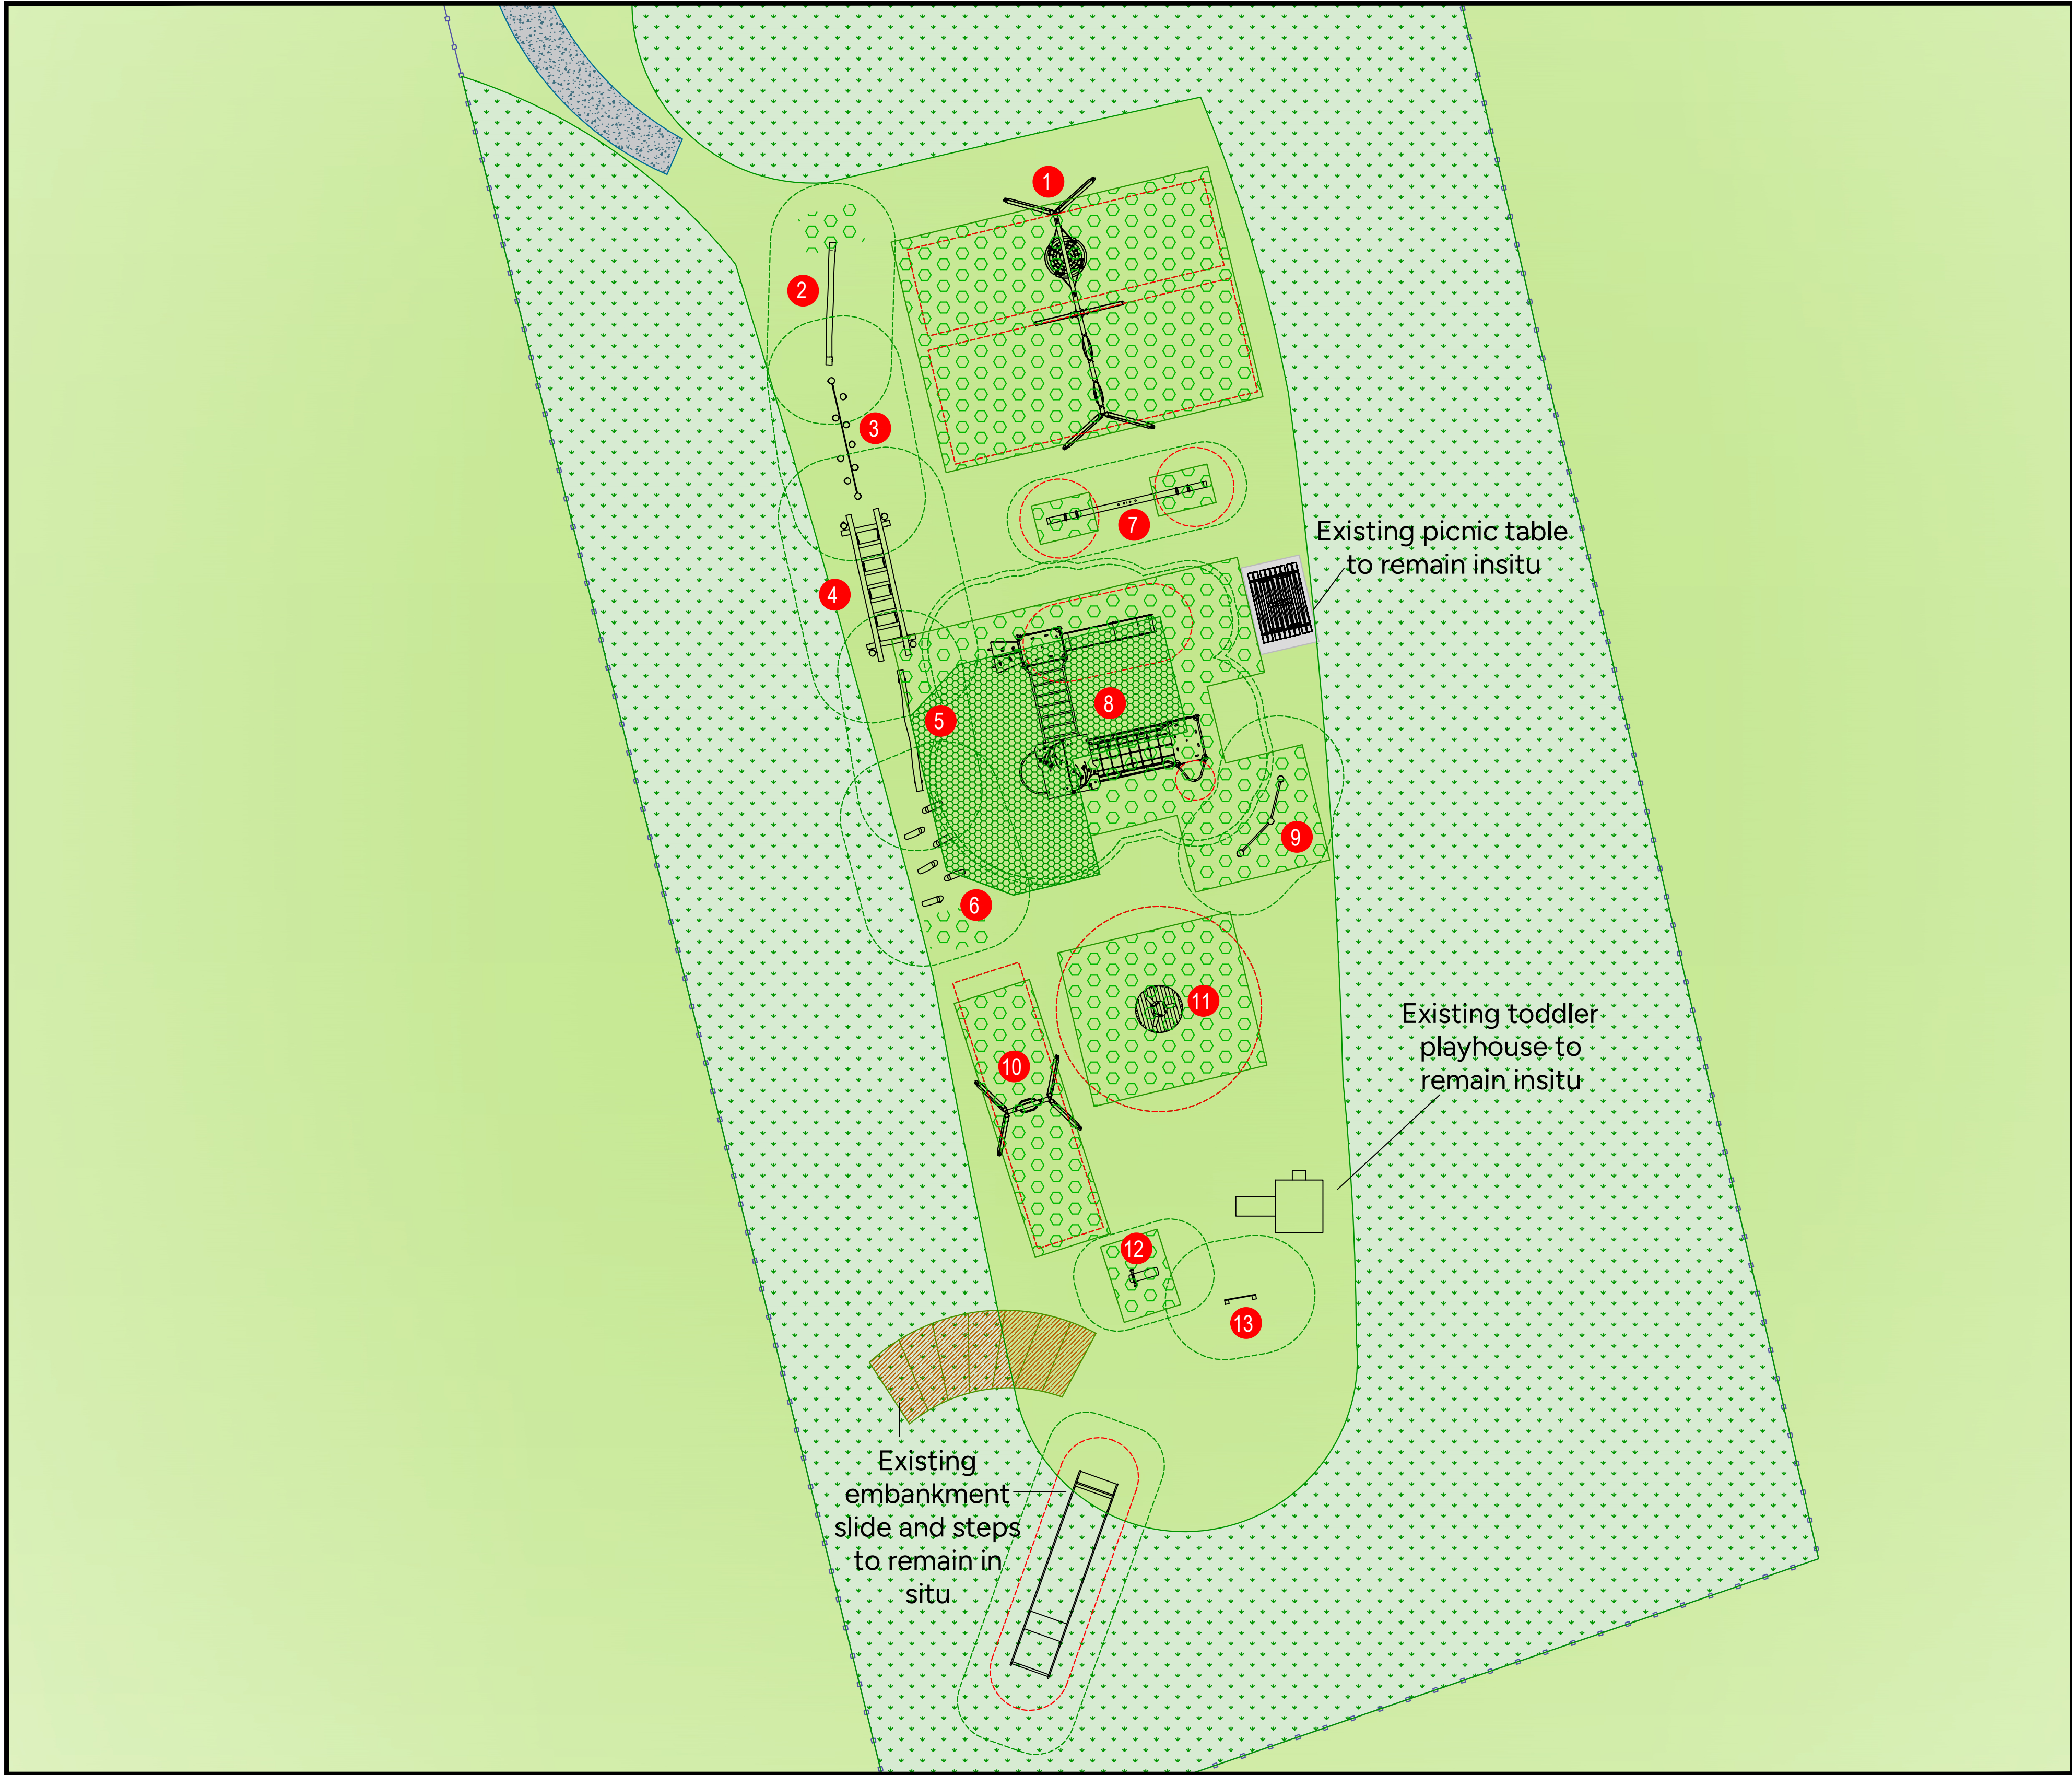


Equipment:



Label: 1
Product Number: KSW904-CUST_20420533
Product Name: Basket & Flat Seat Swings



Label: 2
Product Number: NRO802-xx01
Product Name: Single Balance Beam

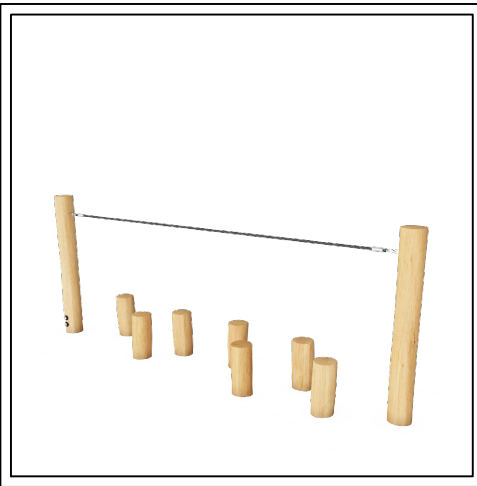

Label: 3
Product Number: NRO821-xx01
Product Name: Balance Posts with Rope



Label: 4
Product Number: NRO810-xx01
Product Name: Wobble Bridge



Label: 5
Product Number: NRO827-xx01
Product Name: Balance Beam on Springs



Label: 6
Product Number: NRO806-xx01
Product Name: Stilts



Label: 7
Product Number: NRO10601-xx01
Product Name: Seesaw with 4 Seats



Label: 8
Product Number: PCM311321-CUST_20421093
Product Name: Junior Multi Play Unit



Label: 9
Product Number: NRO808-xx01
Product Name: Double Somersault




Label: 10
Product Number: KSW901-CUST_20420534
Product Name: Cradle Seat Swing




Label: 11
Product Number: NRO109-xx01
Product Name: Carousel



Label: 12
Product Number: NRO101-xx01
Product Name: Mule Springer

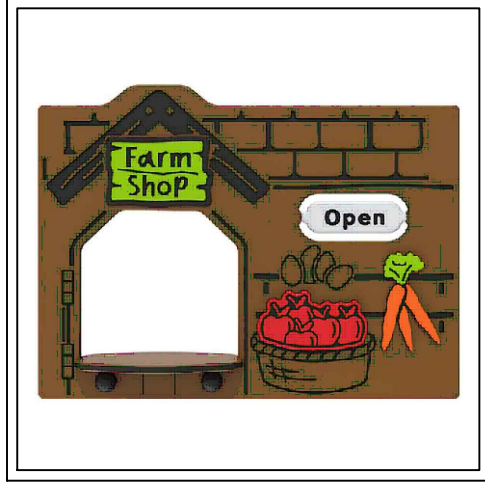

Label: B
Product Number: FIFMSHOP3
Product Name: Farm Shop Play Panel

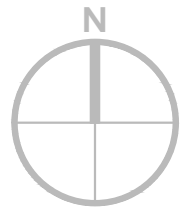

KOMPAN
Let's play

KOMPAN Ltd.
Serenity House
Furzon Lake
Milton Keynes
MK4 1GA

www.KOMPAN.co.uk
T:01908 201002
F:01908 201007
E:KOMPAN.UK@KOMPAN.com

©copyright of this drawing remains the property of KOMPAN Ltd. and the KOMPAN group. This drawing may not be reproduced without prior permission of KOMPAN Ltd. Any infringement will be pursued.

Project & Title Wick Park Play Area		Designed by J.E
Client Wick Park Parish Council	Date 03/11/2025	Scale 1:100 @ A1
Drawing No. CAS-483134-F7Z6Z7	Sheet	Revision